




Copie spre publicare

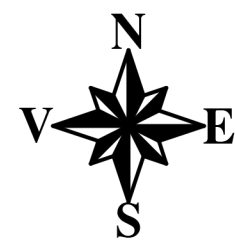

PLAN CADASTRAL
Comuna ALBESTI PALEOLOGU, Județ PRAHOVA, Sector cadastral 15
SCARA 1:2000
Sistem de proiectie : STEREO 70

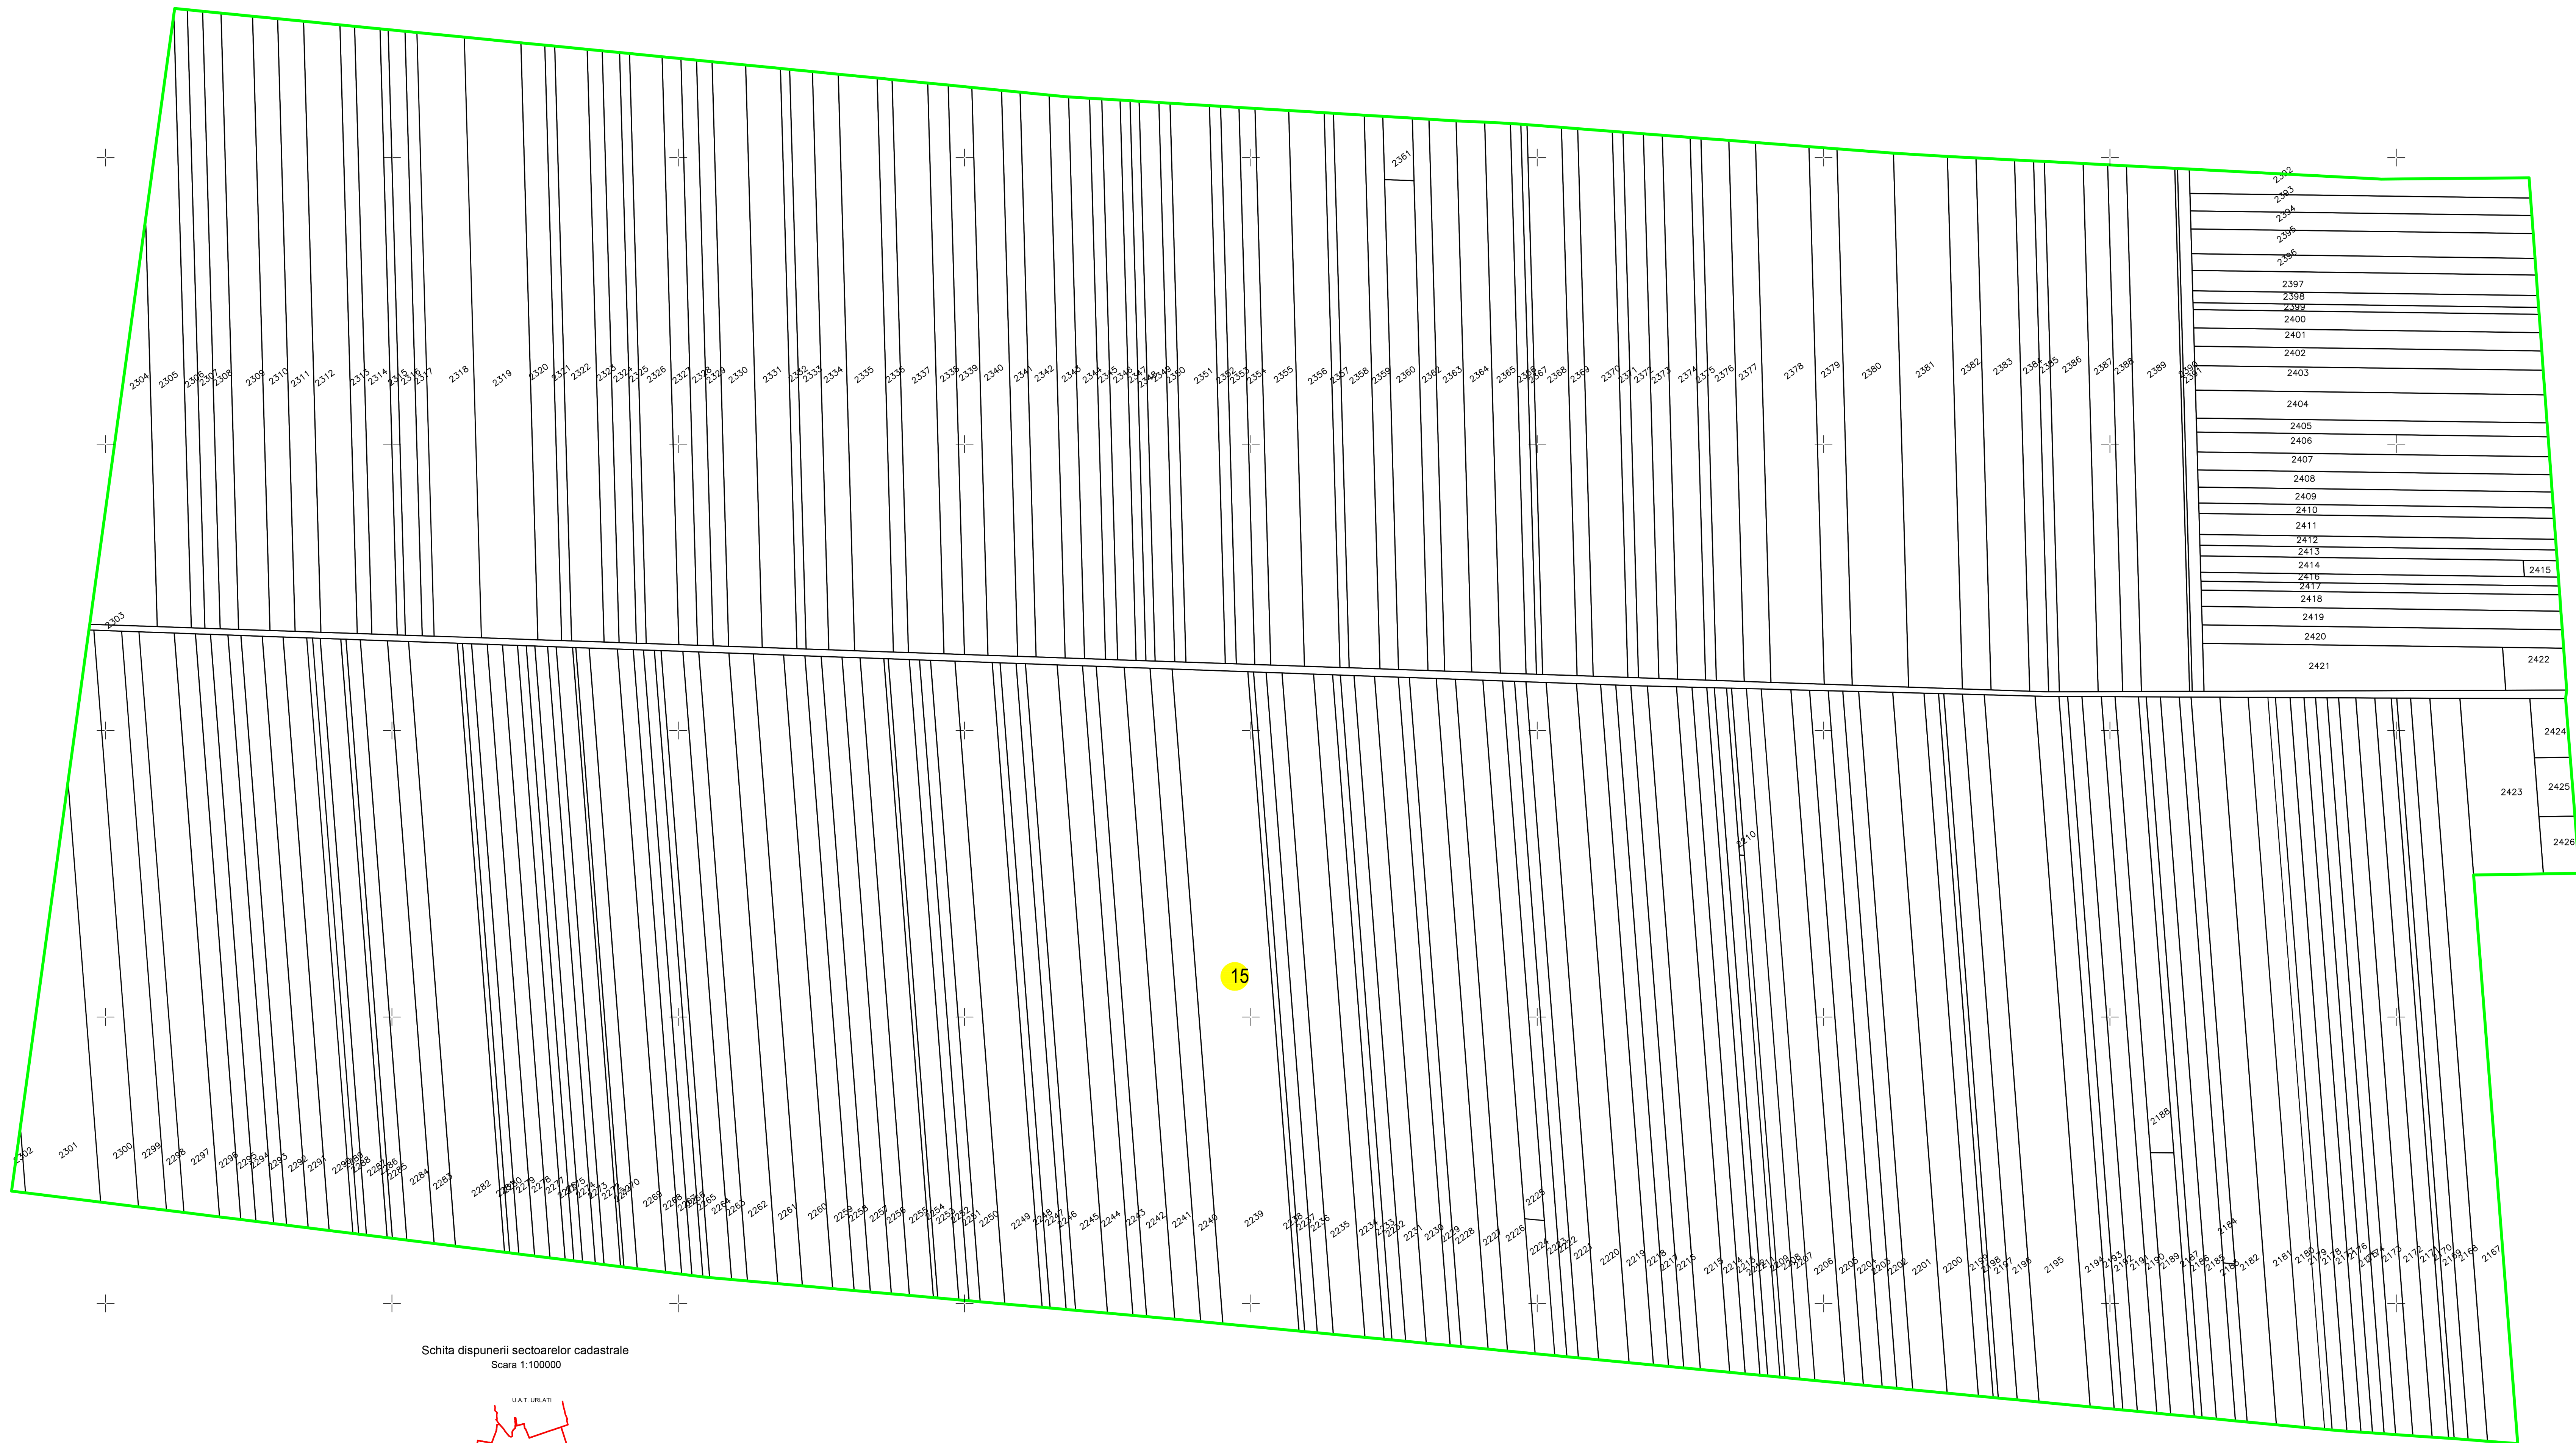

Schita dispunerii sectoarelor cadastrale
Scara 1:100000

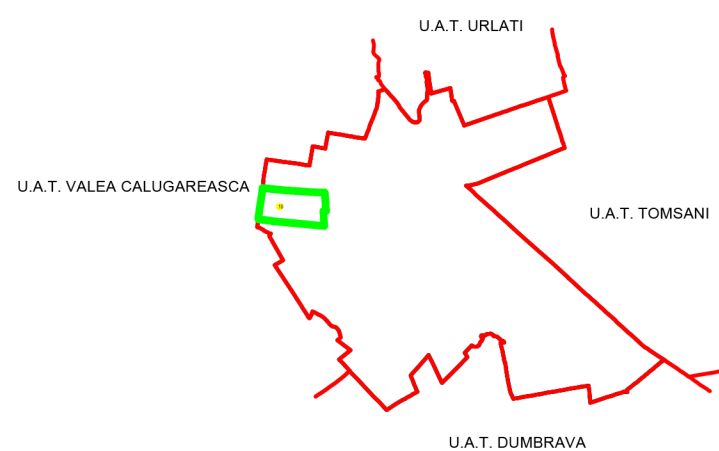

- Legenda**
- limita UAT
 - limita sector cadastral
 - limita imobil
 - limita drum
 - 73 - ID imobil
 - numar sector cadastral
 - DE - drum exploatare

PETCU
CLAUDIA
-MIRELA

Semnat digital
de PETCU
CLAUDIA-
MIRELA
Data: 2023.06.27
12:01:34 +03'00'

Executant,
S.C. TOPING
COMPANY S.R.L.
Semnatura si stampila
Data: Iunie 2023